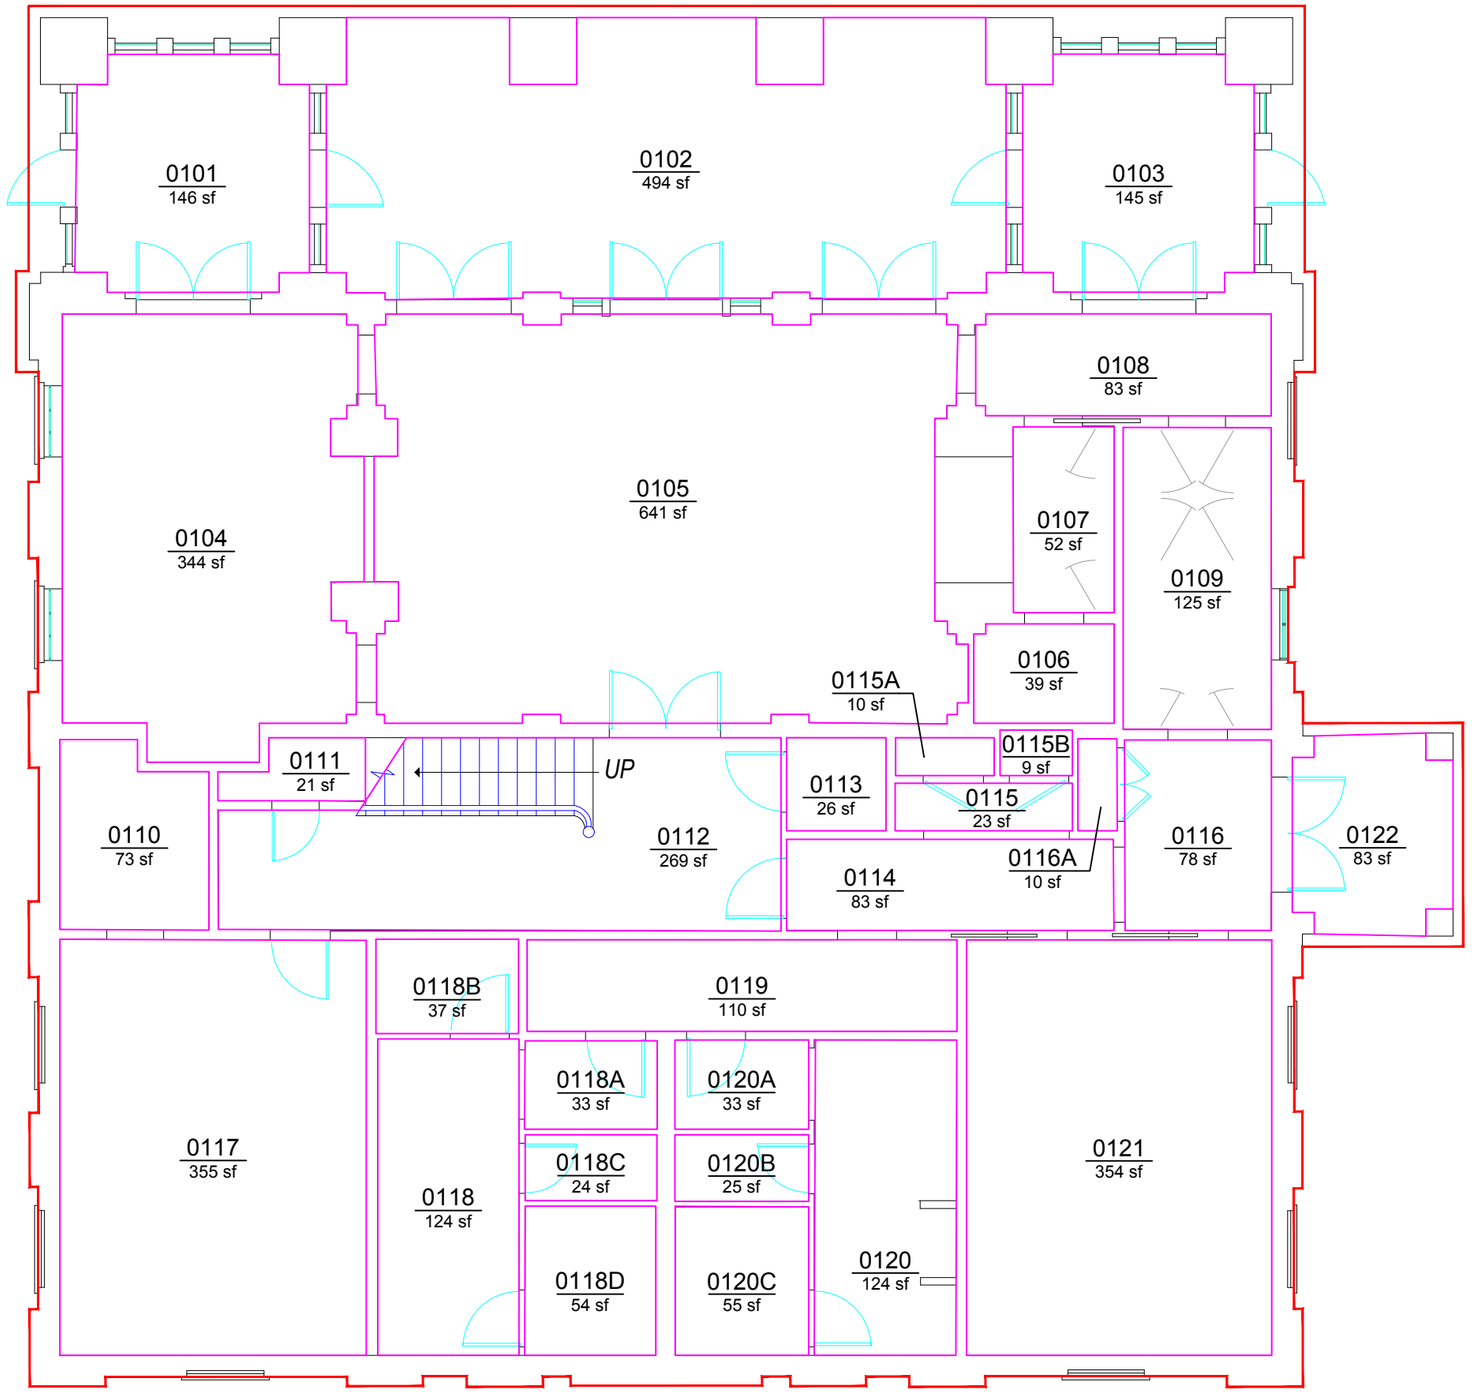

BLANK

FLORIDA STATE UNIVERSITY
FACILITIES PLANNING AND
SPACE MANAGEMENT
www.facilities.fsu.edu/psm

PRESIDENT'S HOUSE - PNR
FIRST FLOOR

SITE: **MAIN CAMPUS**
BUILDING NO.: **4012**
LEVEL: **01**
LAST UPDATE: **02/2014**